APPENDIX 2H – Site Plan
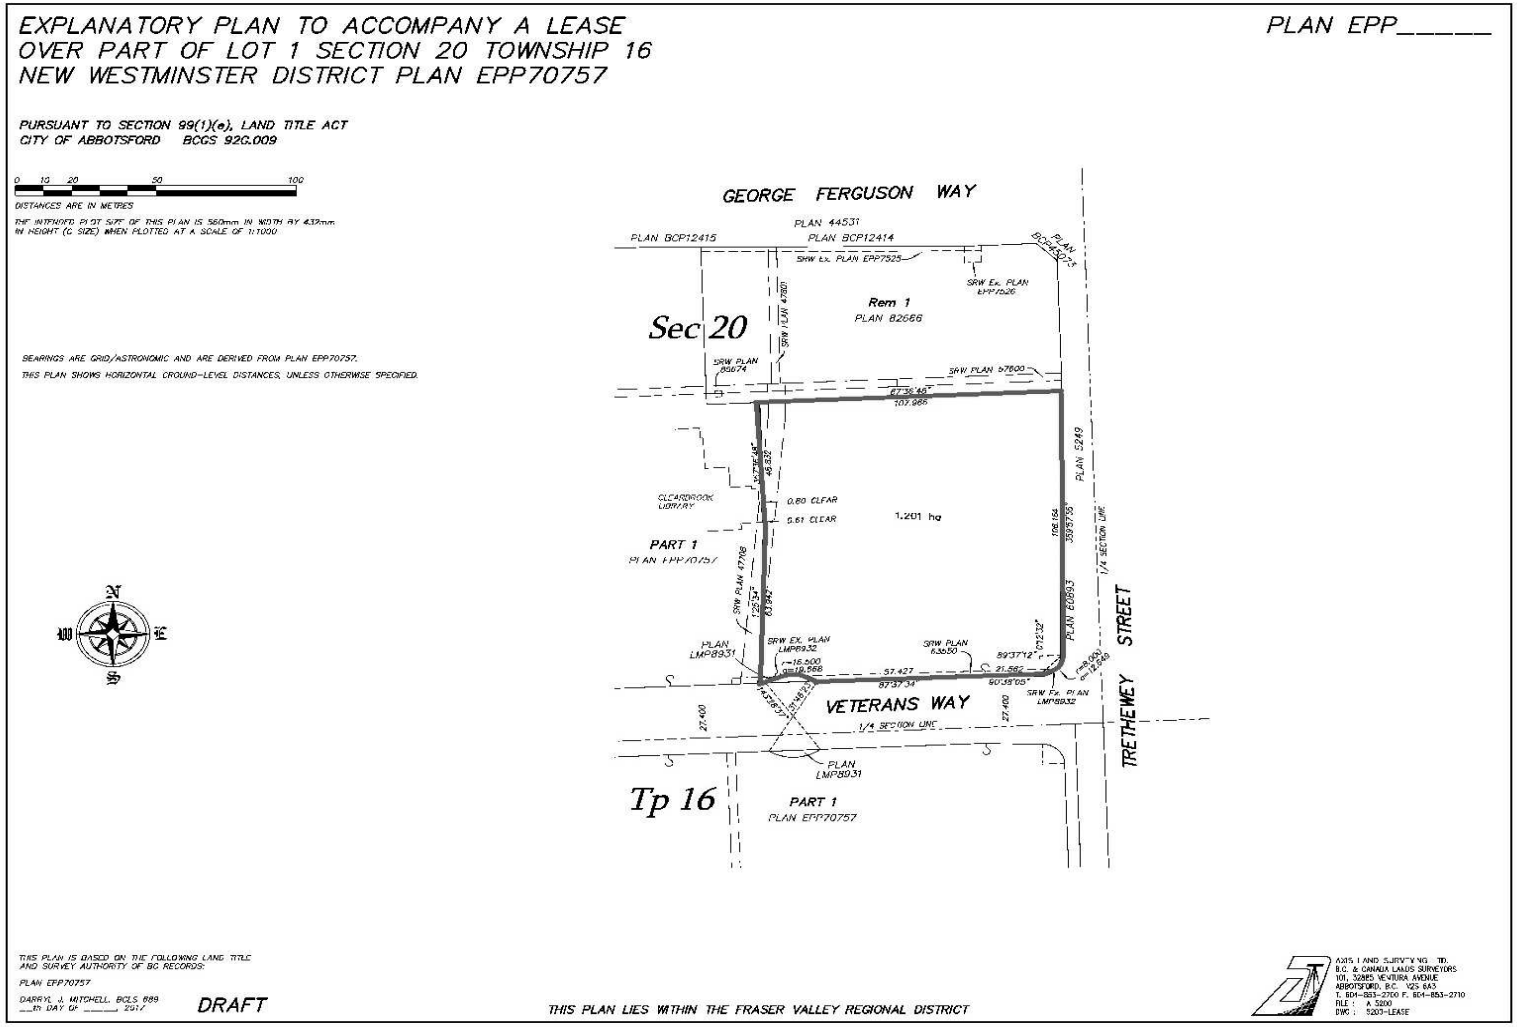
1. SITE PLAN – OUTLINED IN RED BELOW